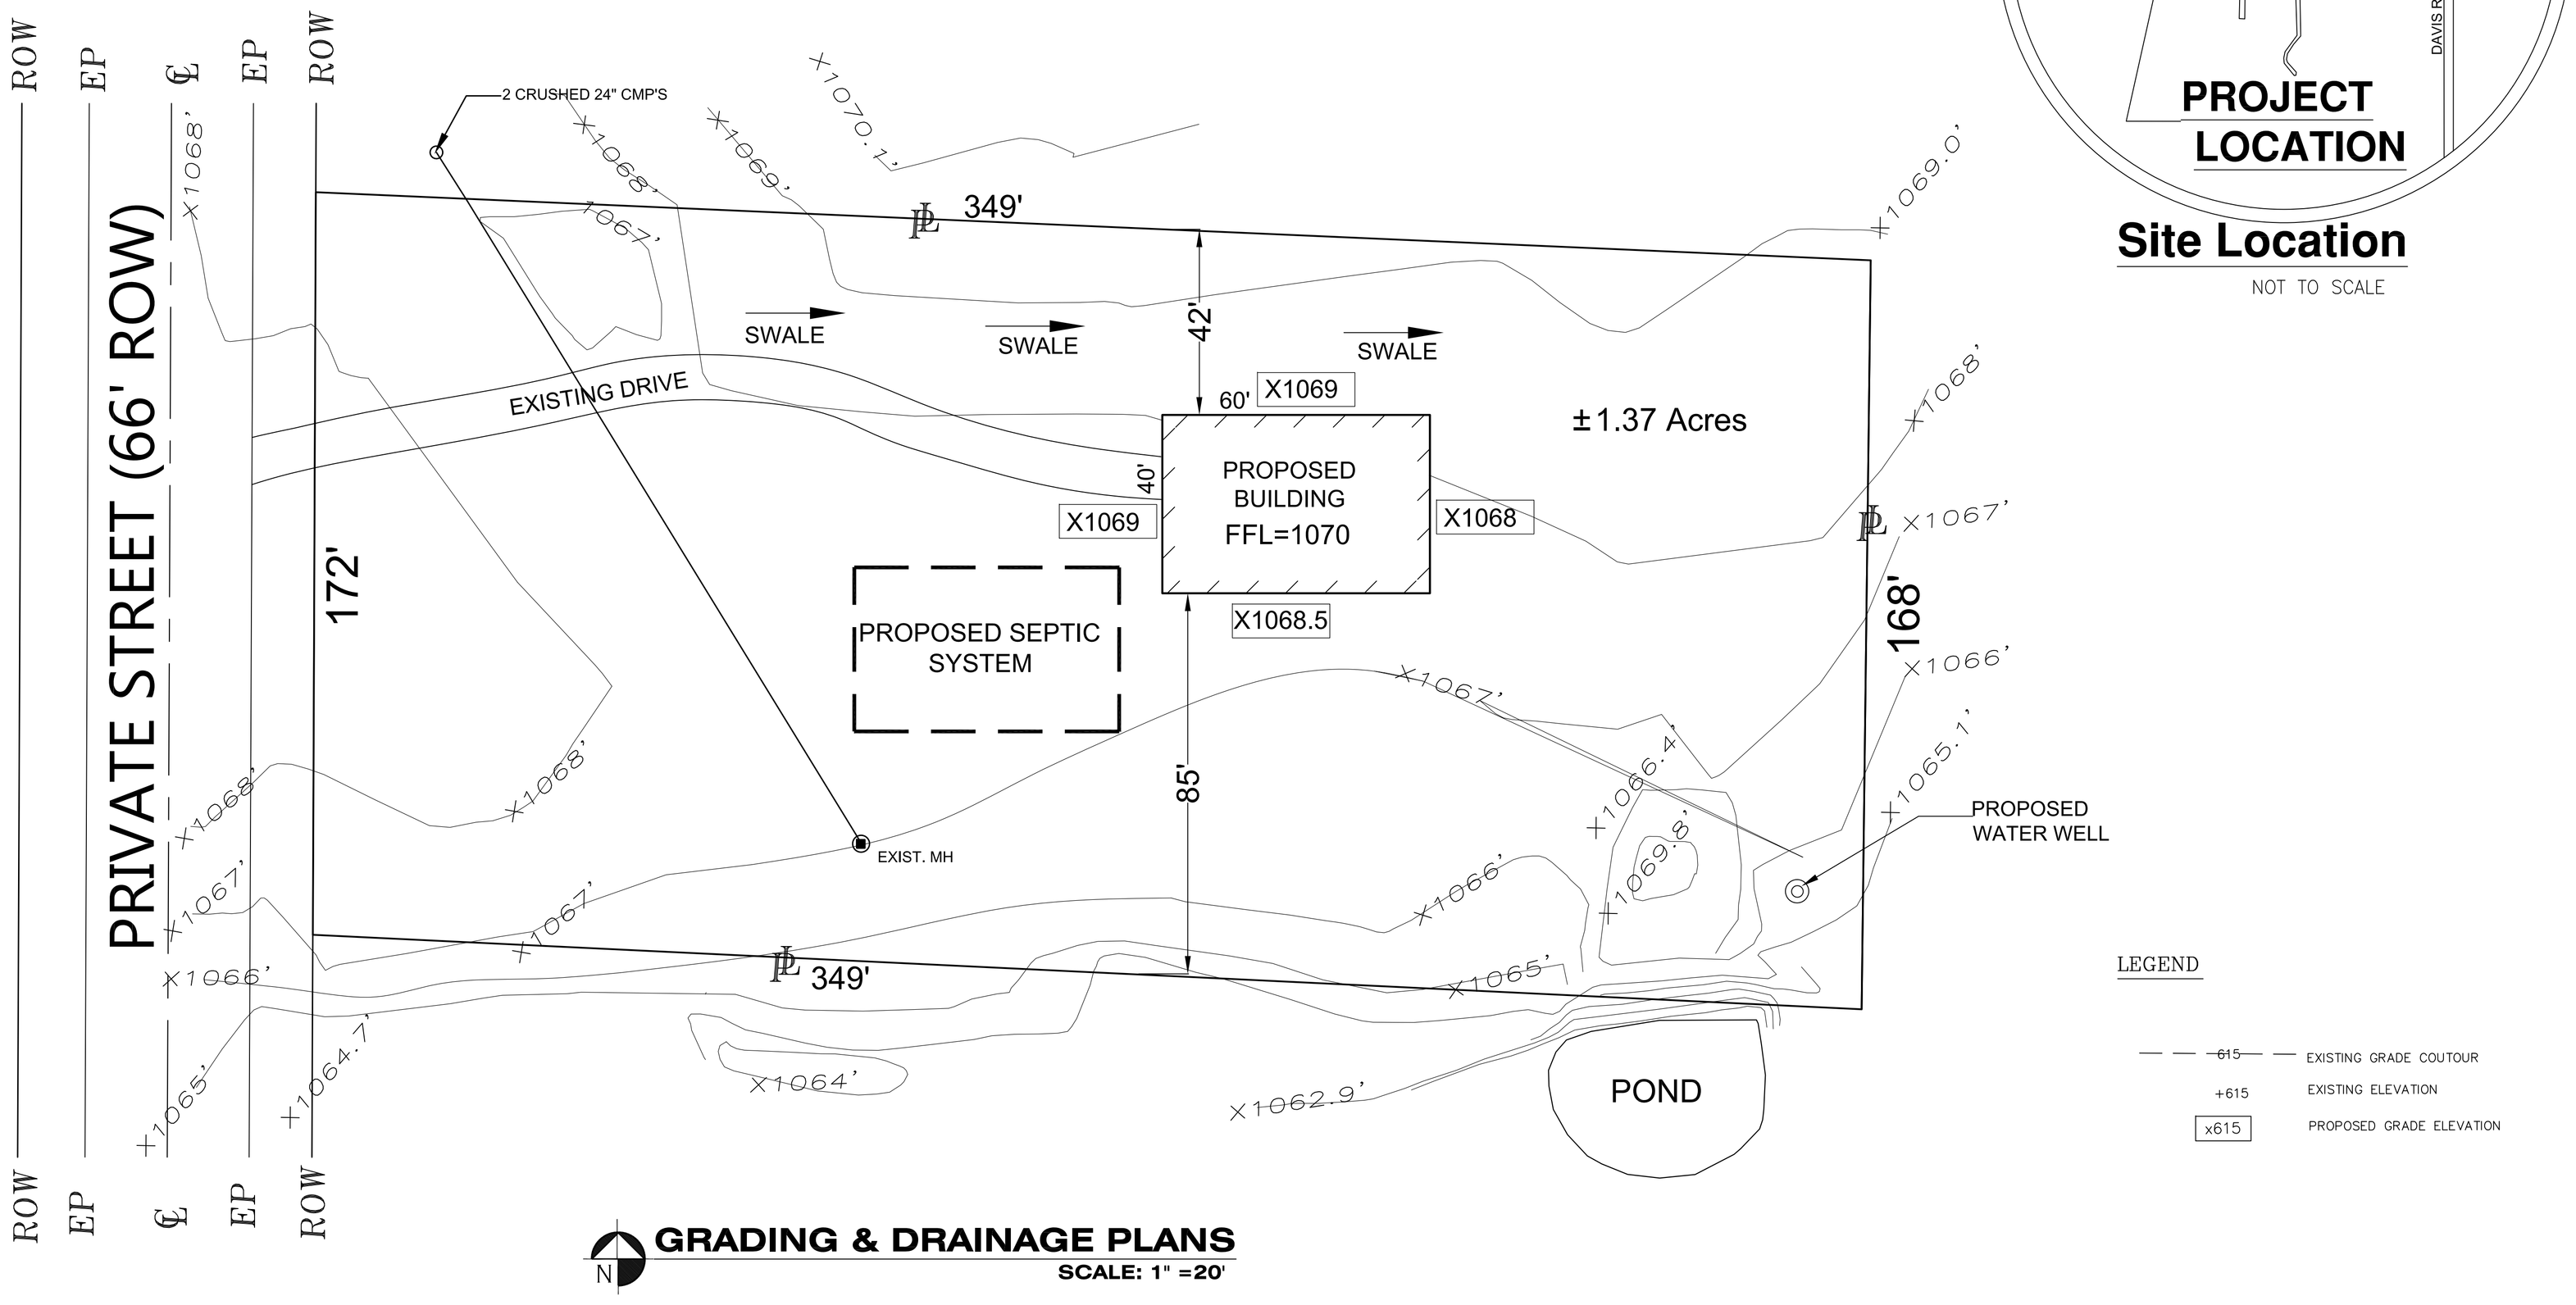

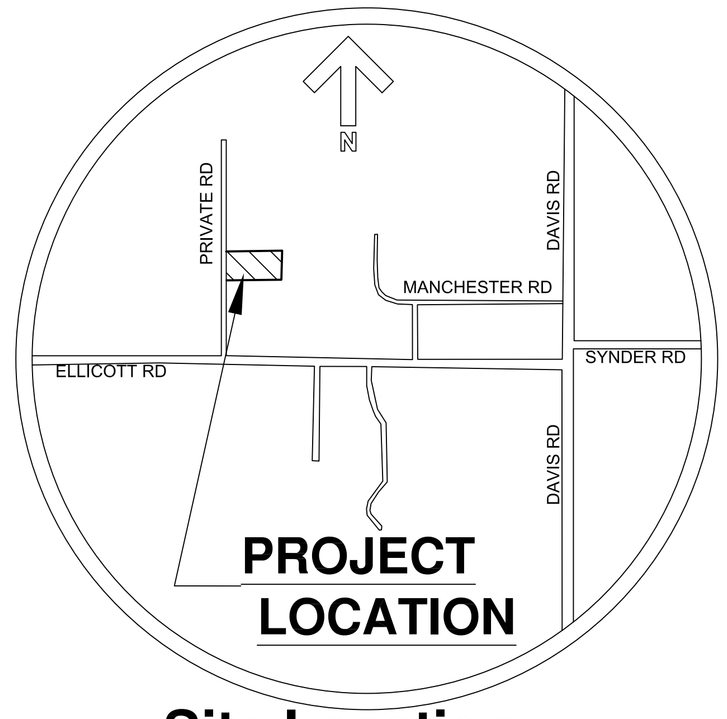

Site Location

NOT TO SCALE

GRADING & DRAINAGE PLANS

SCALE: 1" =20'

LEGEND

615 — EXISTING GRADE COUTOUR

+615 EXISTING ELEVATION

x615 PROPOSED GRADE ELEVATION

NO.	DATE	DESCRIPTION	NO.	DATE	DESCRIPTION

IT IS A VIOLATION OF SECTION 7209, SUBDIVISION 2, OF THE NEW YORK STATE EDUCATION LAW FOR ANY PERSON, OTHER THAN THOSE WHOSE SEAL APPEARS ON THIS DRAWING, TO ALTER IN ANY WAY AN ITEM ON THIS DRAWING. IF AN ITEM IS ALTERED, THE ALTERING ENGINEER SHALL AFFIX TO THE ITEM HIS SEAL AND THE NOTATION "ALTERED BY" FOLLOWED BY HIS SIGNATURE AND THE DATE OF SUCH ALTERATION, AND A SPECIFIC DESCRIPTION OF THE ALTERATION.

STATE OF NEW YORK — JOHN AUGUST SCHENNE — No. 059307 — LICENSED PROFESSIONAL ENGINEER

ARCHITECT/ ENGINEER

SCHENNE & ASSOCIATES
CONSULTING ENGINEERS
391 Washington Street Suite 800
Buffalo, NY 14203
(716) 655-4991 john@schenne.com

OWNER

Daniel Orfeo
buffalocci@yahoo.com
716-860-9899

PROJECT

Commercial Building
Lot 59
180 Elliott Rd
West Falls, NY

PROJECT NO. 17-#1197

DRAWN BY XG

GRADING & DRAINAGE PLANS

SCALE: AS NOTED | DATE: 8/30/2017 | DWG. C-1